

MONUMENT RECORD
State of Indiana - County of Monroe

Section: 22

Township: 9 North

Range: 1 West

Corner ID: Blm M-13


Monument Description & Remarks: Found Sandstone with "+" at NW corner of section. Stone measured 0.20' x 0.40' x 0.30' out of ground. Note: 3/8" rebar found in root of Black Oak (point B).

References on file in the County Surveyor's Office: Lake Griffy Boundary Survey completed by Jess Gwinn, R.L.S. No. 9300019, dated May 4, 1998.


RECOVERY TIE DRAWING

Field Book 98-02 Page No. 32

USGS Bloomington Quad

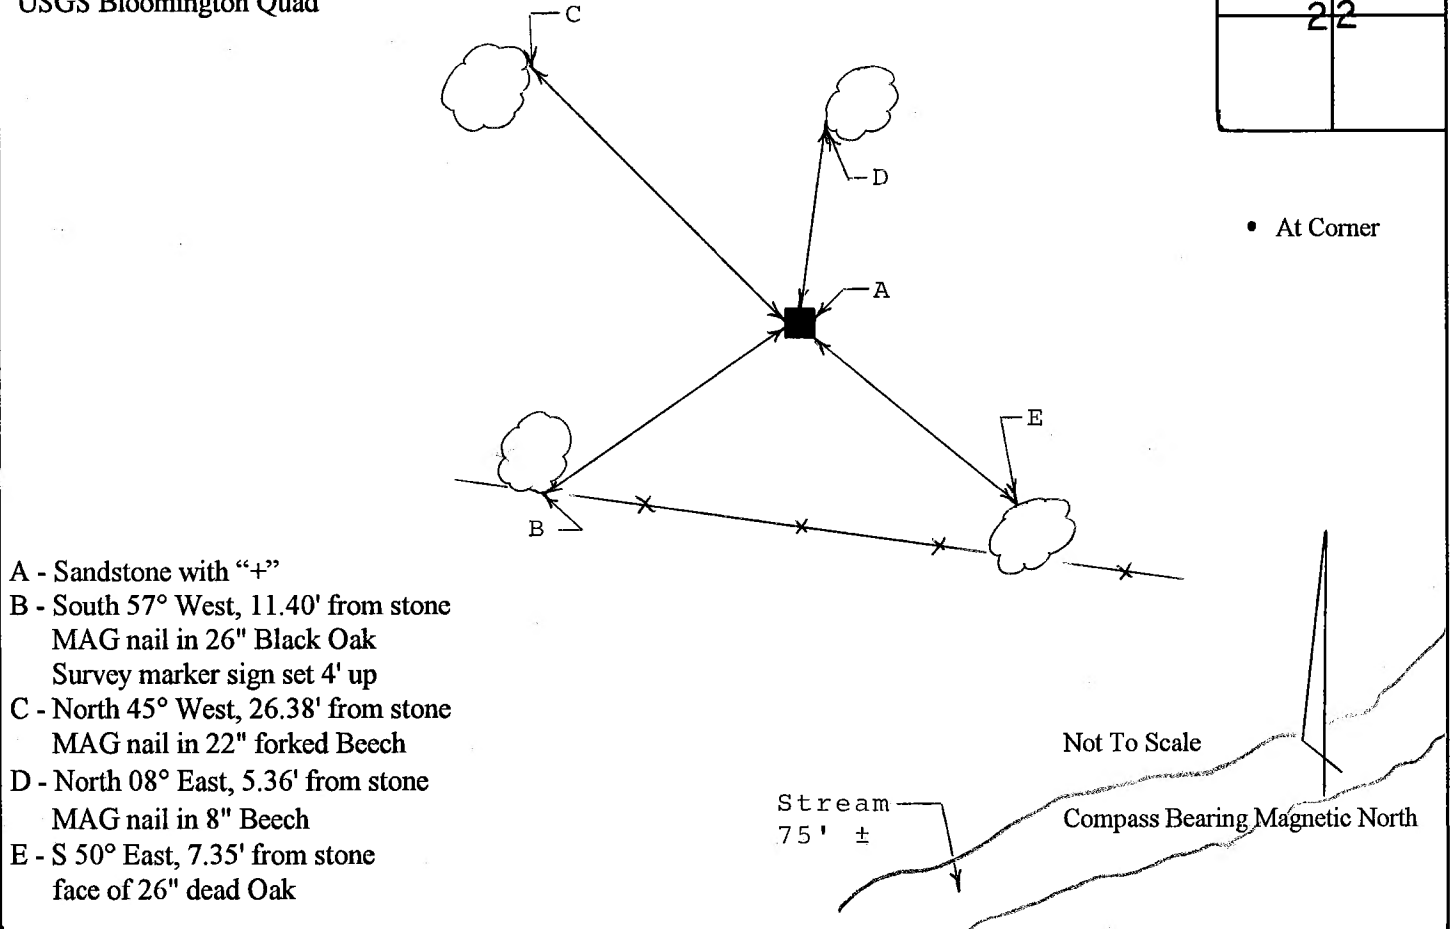

I, Kevin P. Enright, Monroe County Surveyor, hereby certify that this document was prepared under my direction in accordance with the provisions of Section 36-2 of the Indiana Code; and the above data is given under my hand and seal this 16th day of November, 1998.

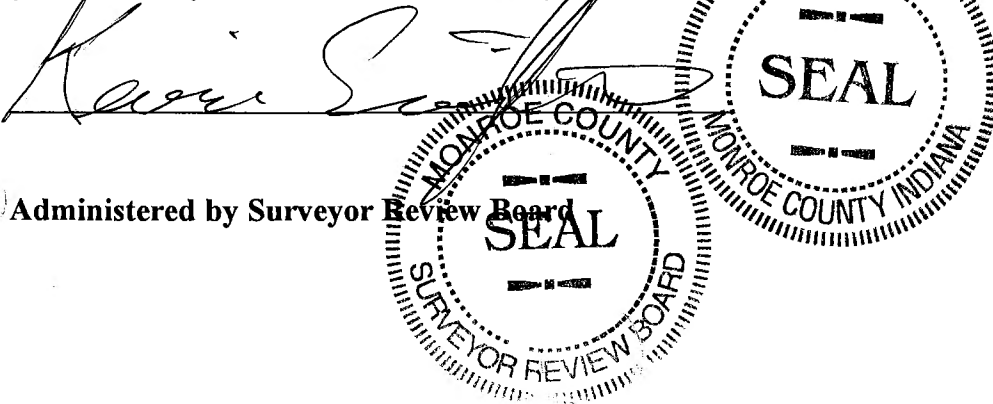

MONUMENT RECORD


STATE OF INDIANA - COUNTY OF MONROE

SECTION 21, TOWNSHIP 9 NORTH, RANGE 1 WEST

MONUMENT DESCRIPTION & REMARKS

FOUND 3/8 " REBAR IN ROOT OF 18" BLACK OAK. REBAR SET BY
TRI-CO. SOLID IN ROOT AND IN LINE WITH A FENCE RUNNING NORTH.
REBAR IS FLEGGED AND HAS A LATHE BY IT.

RECOVERY TIE DRAWING

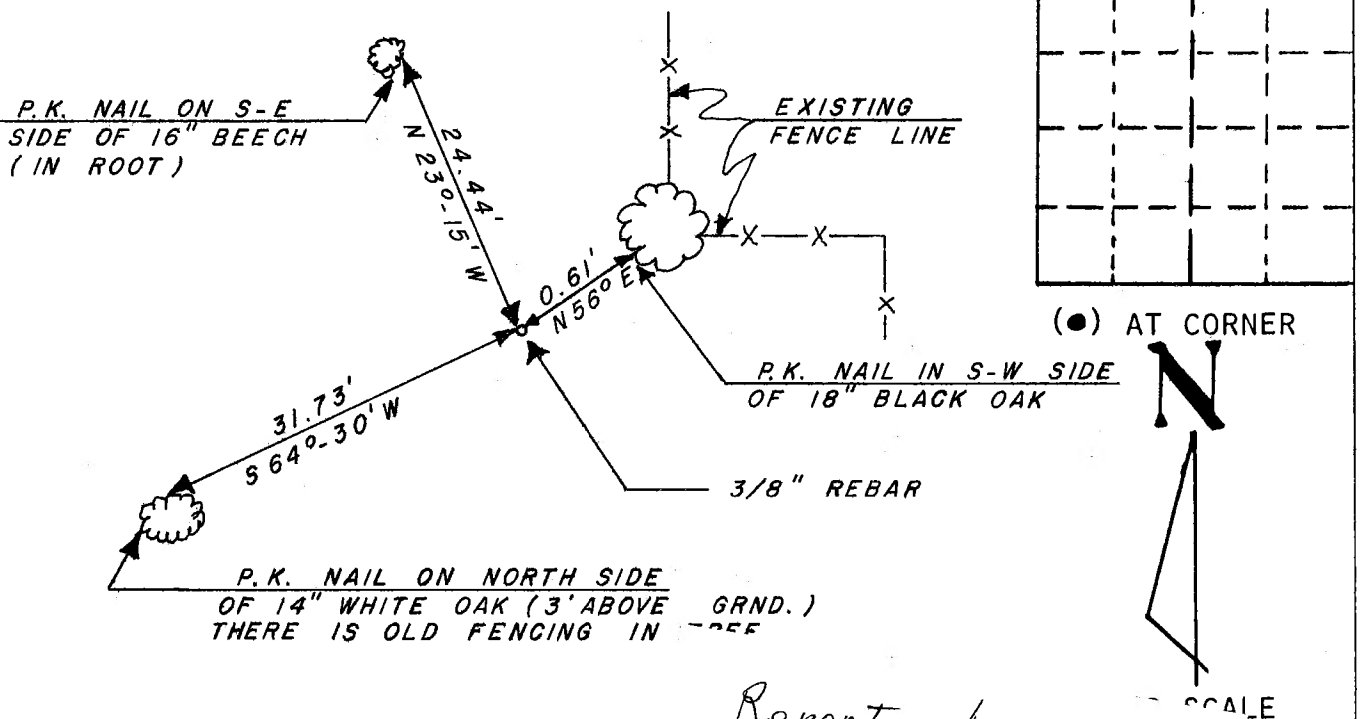

STATE OF INDIANA
COUNTY OF MONROE

I, EDMUND O. FARKAS HERE
DOCUMENT WAS PREPARED UNDER MY
WITH THE PROVISIONS OF SECTION
THE INDIANA CODE, BEING ACTS OF
THE ABOVE DATA IS GIVEN UNDER
THIS 21 ST. DAY OF OCTOBER

INDIANA REGISTERED LAND SURVEYOR ...

OR

UNITED STATES GOVERNMENT AGENCY

TITLE

Report by
Jess Gwinn ^{RLS} of
found stone
referenced in
Legal Survey Book
#2
need to field check
K.E.

IVED
RDING
CER.

TOWNSHIP:
BLOOMINGTON

CORNER I.D.

M - 13